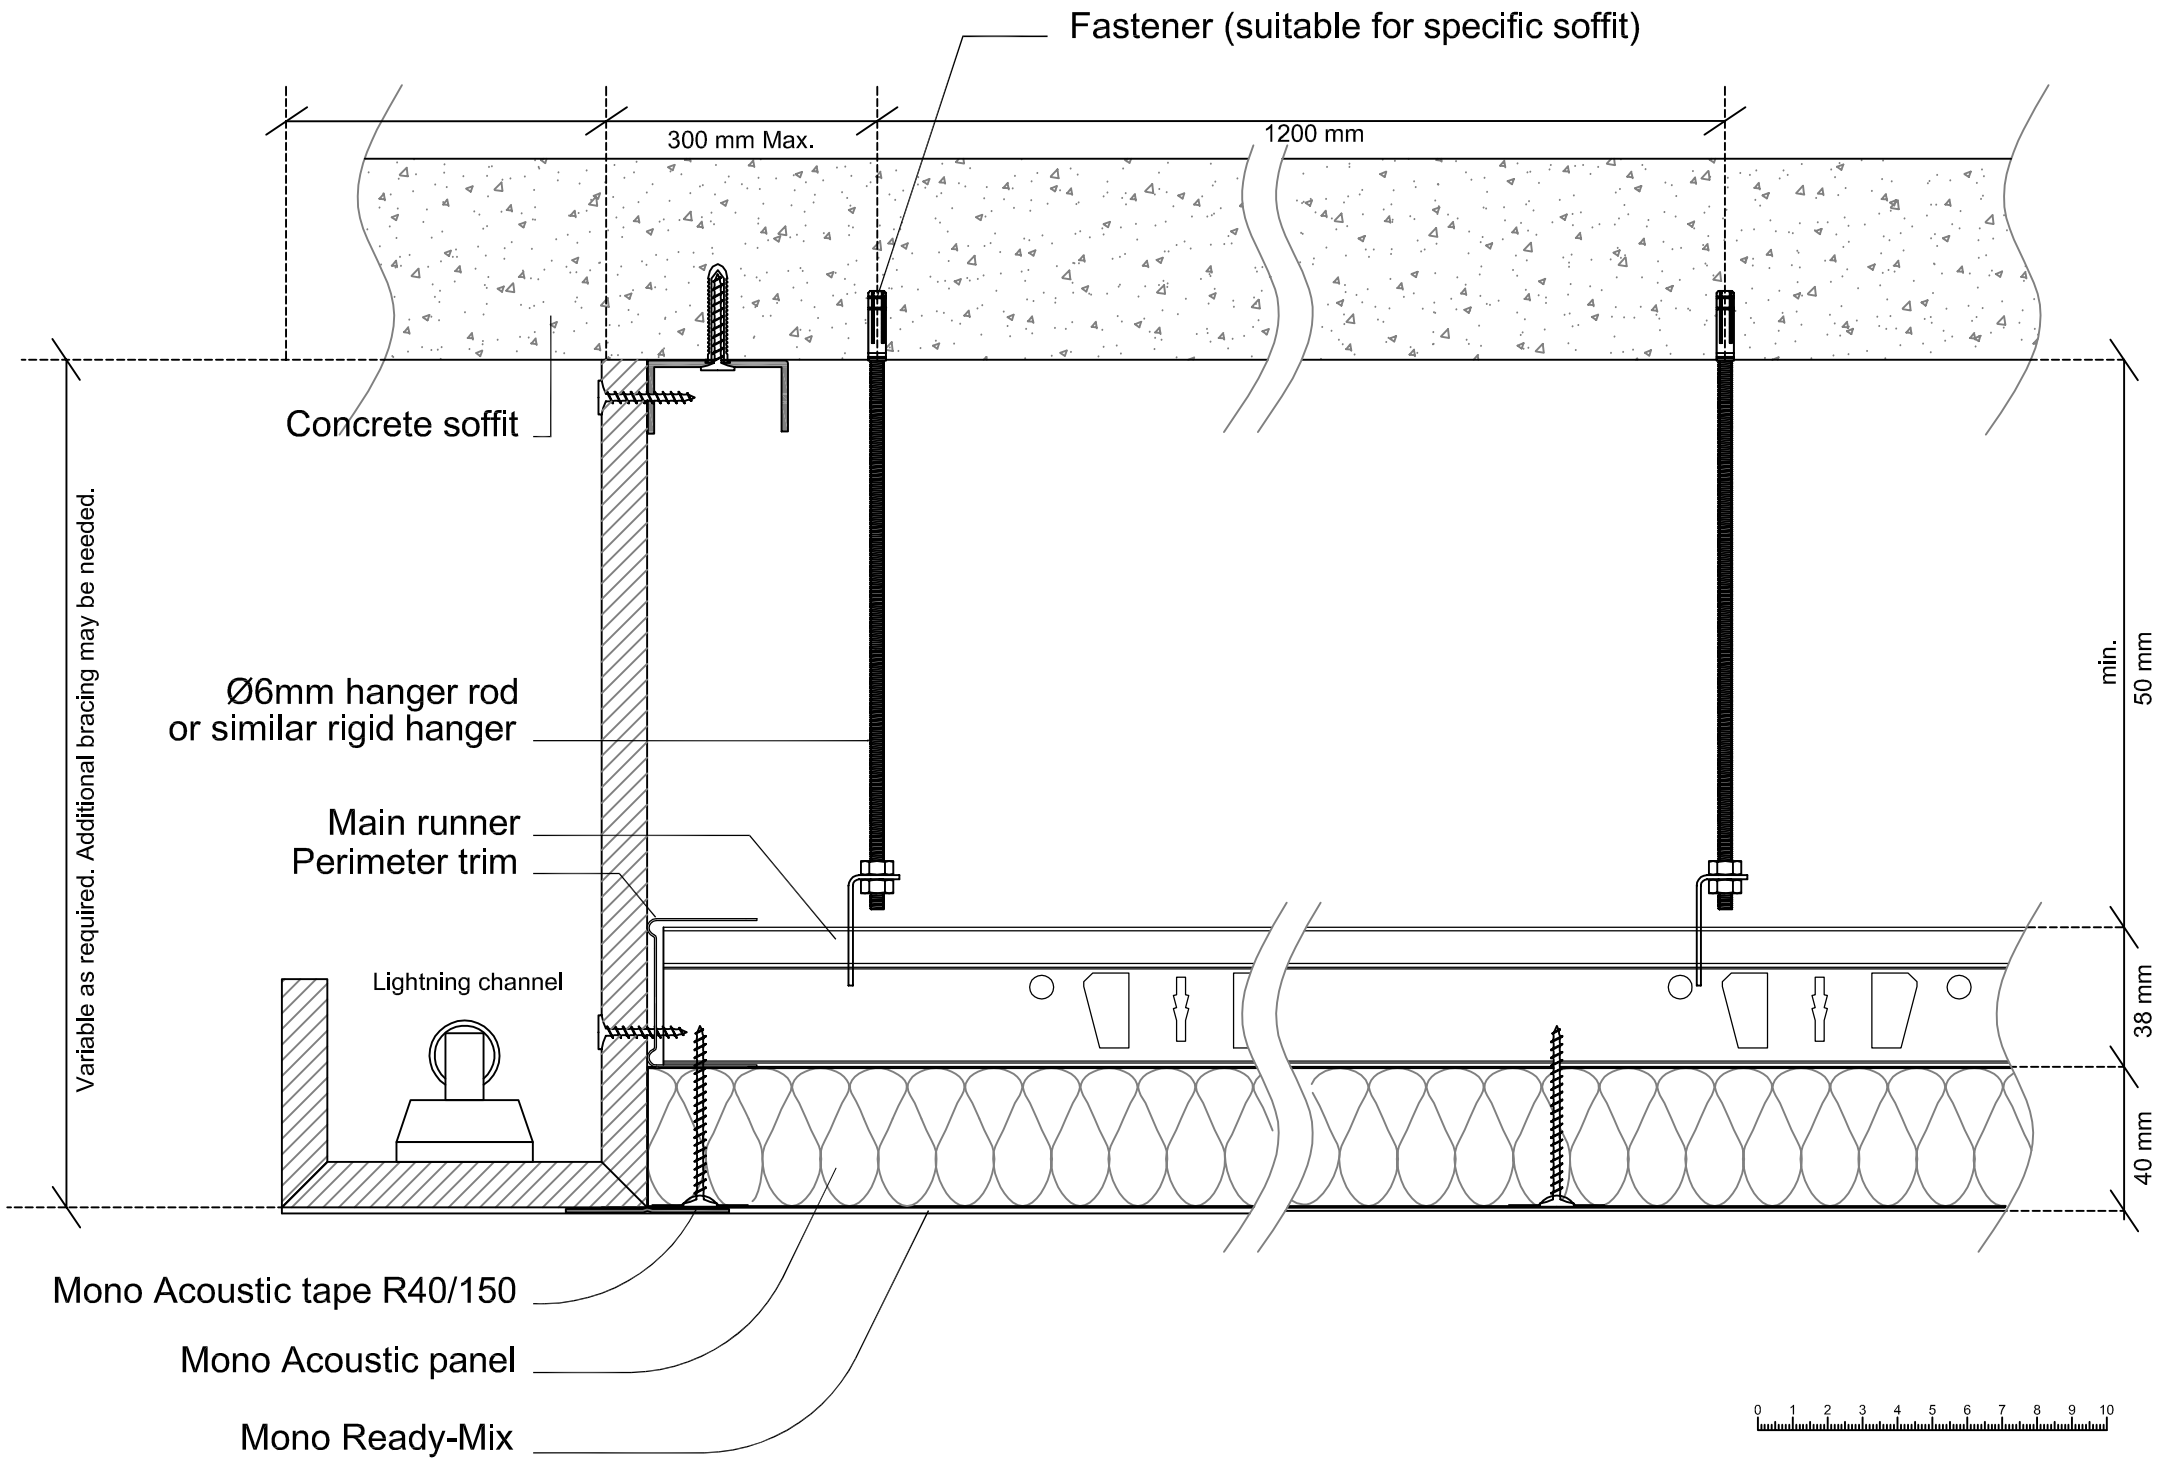
Fastener (suitable for specific soffit)
300 mm Max.
1200 mm
Concrete soffit
Variable as required. Additional bracing may be needed.
Ø6mm hanger rod
or similar rigid hanger
Main runner
Perimeter trim
Lightning channel
min.
50 mm
38 mm
40 mm
Mono Acoustic tape R40/150
Mono Acoustic panel
Mono Ready-Mix
0 1 2 3 4 5 6 7 8 9 10